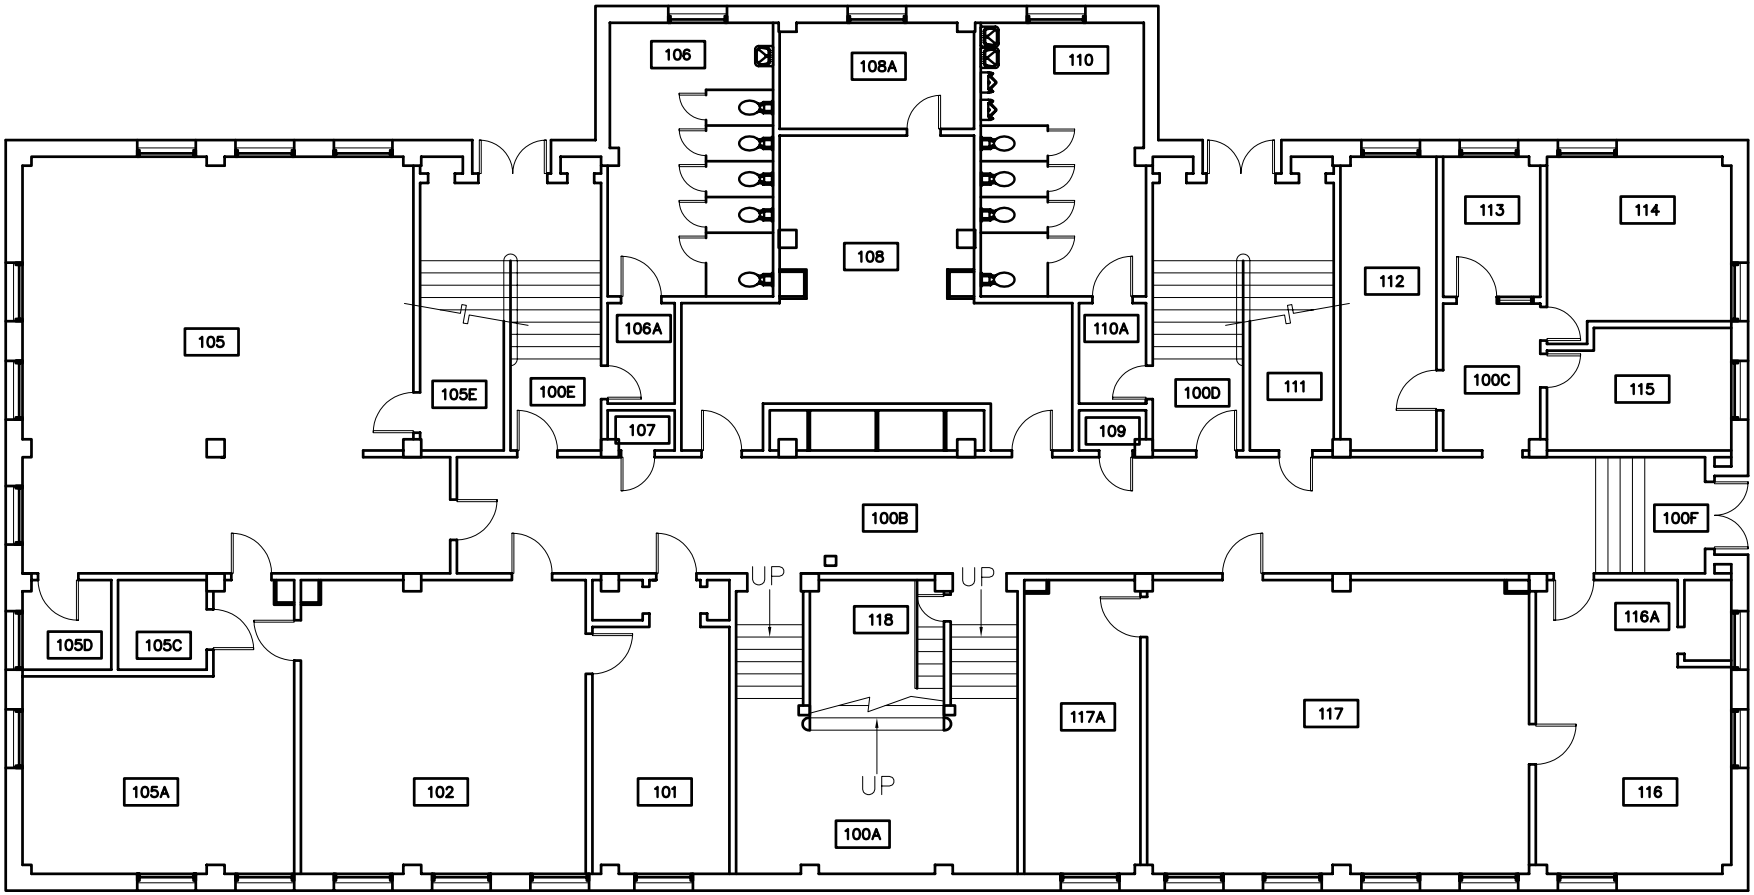

FIRST FLOOR PLAN

SCALE

5 0 5 10 15 20

DATE MODIFIED 12/11/03	NATURAL SCIENCES	
DATE AQUIRED	THE UNIVERSITY OF MONTANA FACILITIES SERVICES DEPT. PLANNING & CONSTRUCTION DIV. MISSOULA, MONTANA	BUILDING NUMBER
1918		005