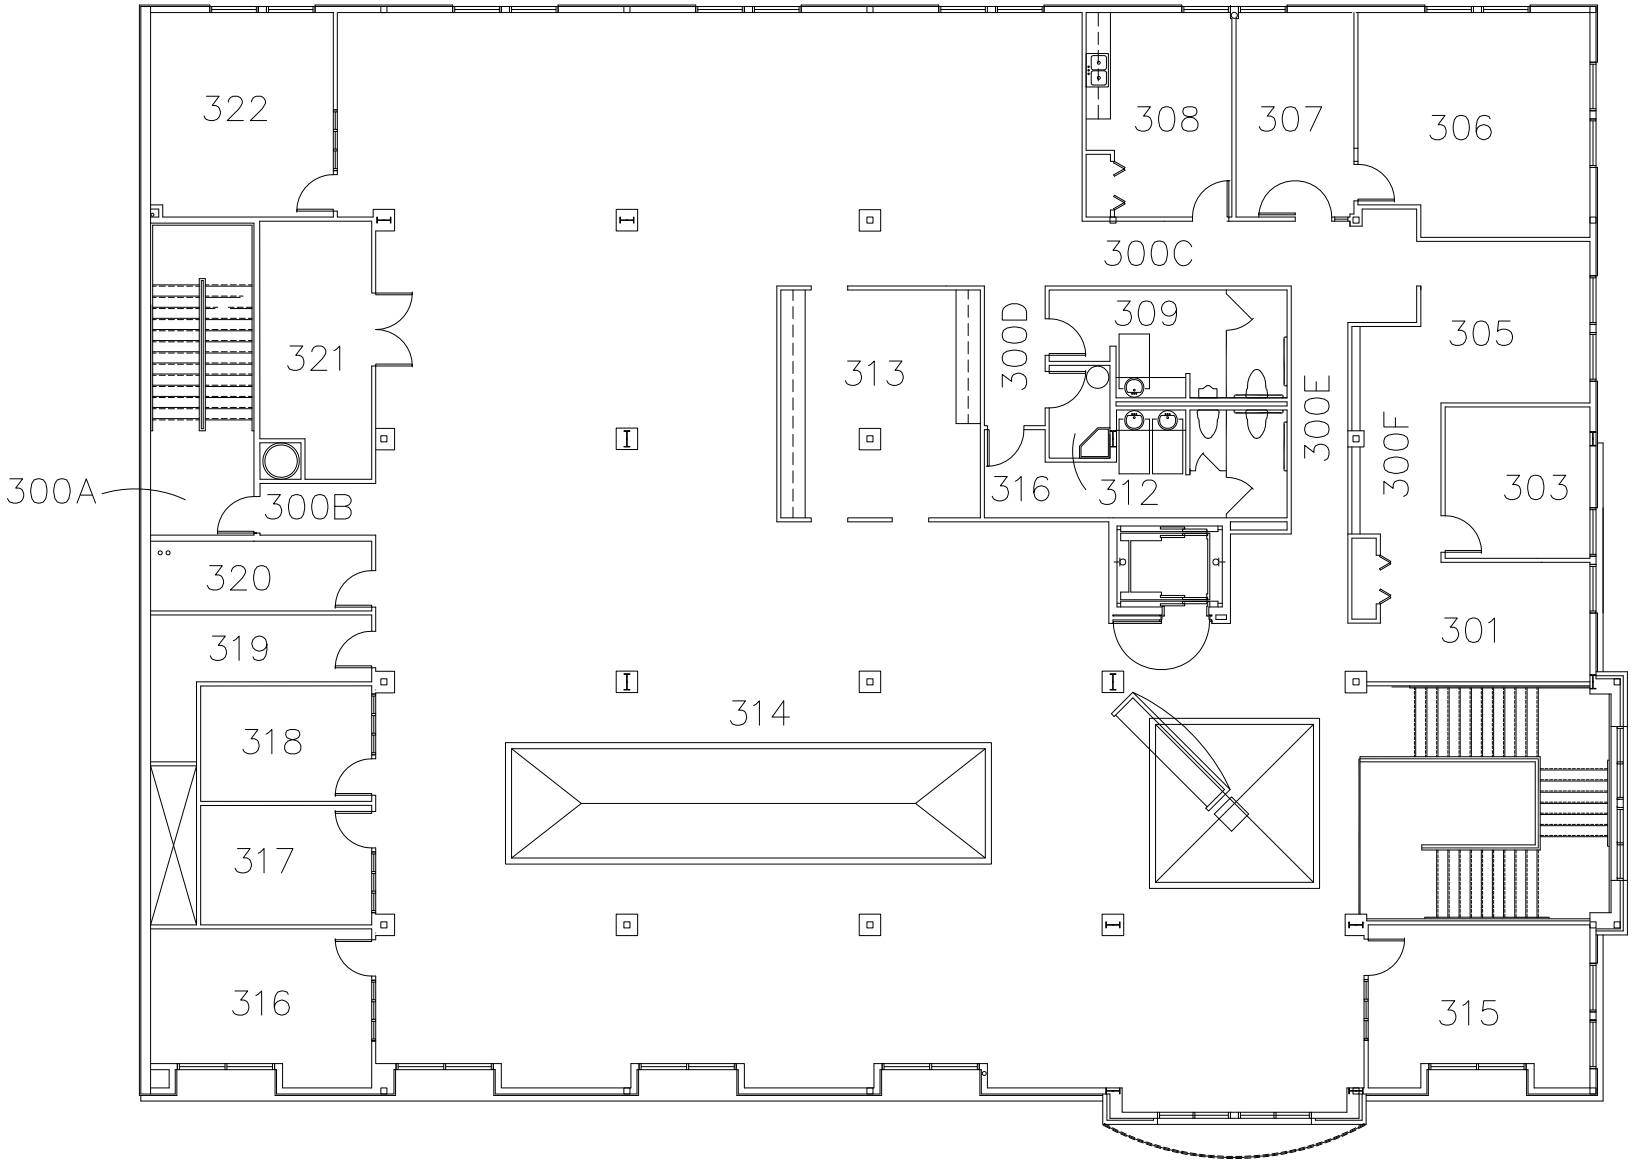

0ft 5ft 10ft

THIRD LEVEL FLOOR

JAMES E. TODD BUILDING

DATE AQUIRED	THE UNIVERSITY OF MONTANA FACILITIES SERVICES DEPT. PLANNING & CONSTRUCTION DIV. MISSOULA, MONTANA	BUILDING NUMBER
1998		084