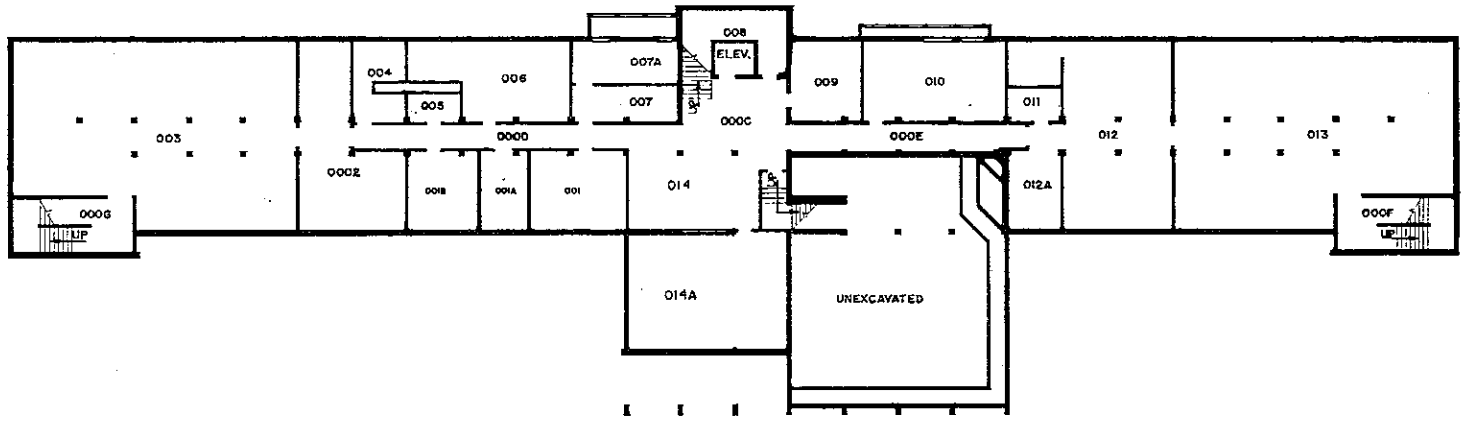

BASEMENT

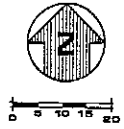

KNOWLES HALL		
DATE AQUIRED	UNIVERSITY OF MONTANA Facilities Services Dept. Planning & Construction Div. MISSOULA, MONTANA	BUILDING NUMBER
1963		107