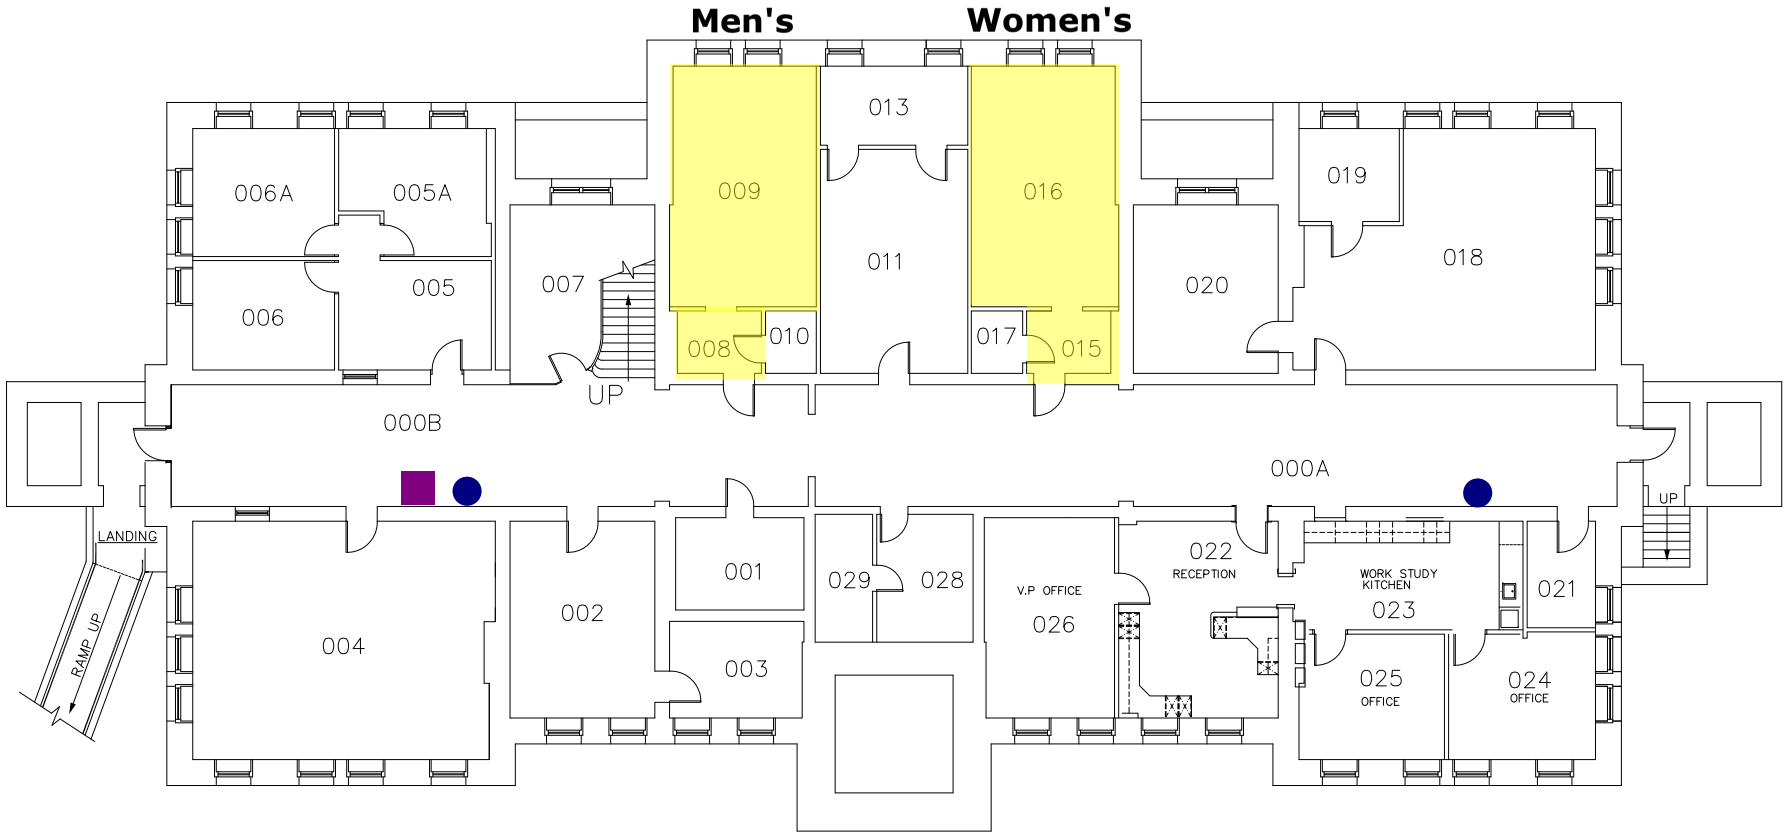

SANITATION LEGEND:

- CLOROX WIPE DISPENSOR
- HAND SANITIZER DISPENSOR
- RESTROOM / SINK ACCESS

BASEMENT

UNIVERSITY HALL

DATE AQUIRED		BUILDING NUMBER
1899	THE UNIVERSITY OF MONTANA FACILITIES SERVICES DEPT. PLANNING & CONSTRUCTION DIV. MISSOULA, MONTANA	001