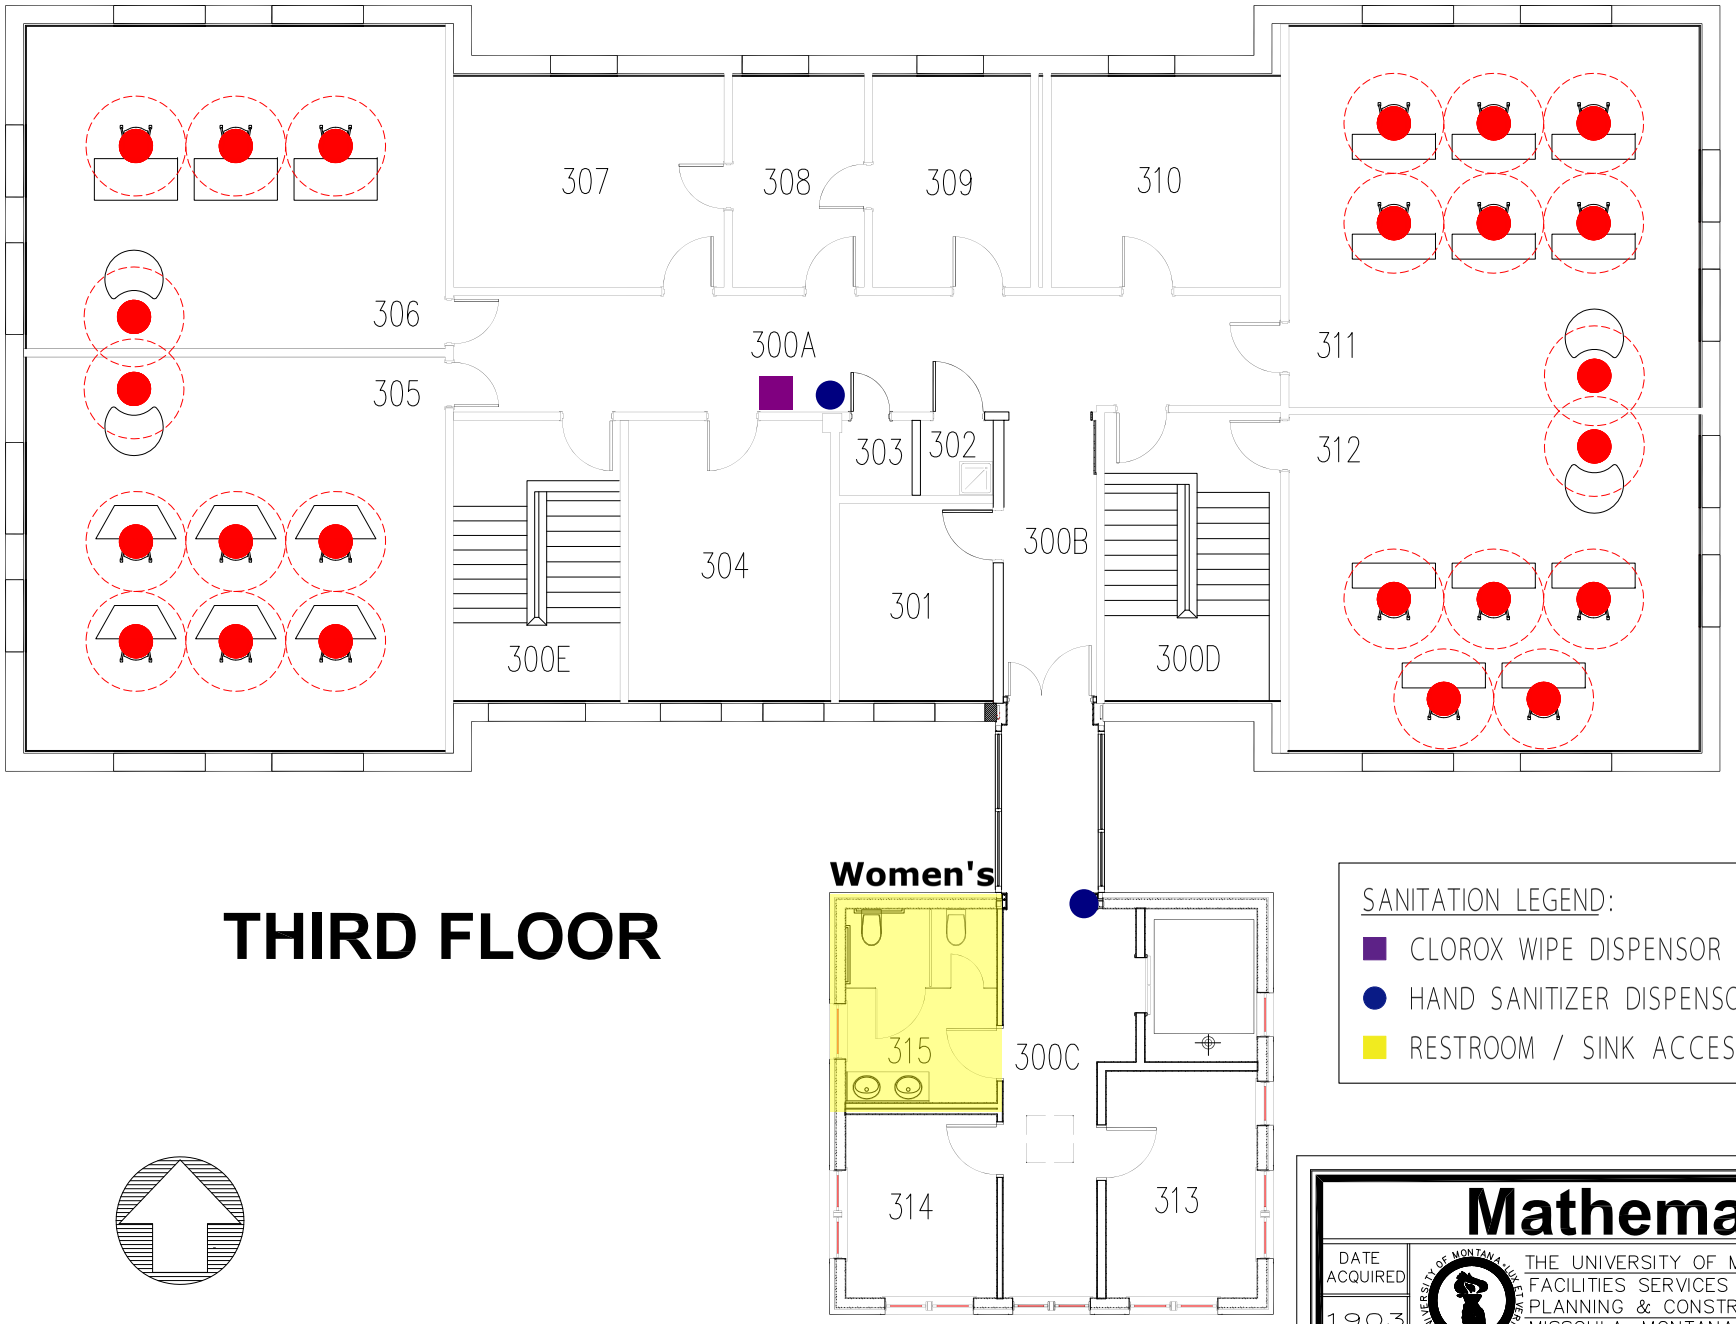


# THIRD FLOOR

SANITATION LEGEND:

- CLOROX WIPE DISPENSOR
- HAND SANITIZER DISPENSOR
- RESTROOM / SINK ACCESS

Revised 02/04

# Mathematics

| DATE ACQUIRED | | BUILDING NUMBER |
|---|---|---|
| 1903 | THE UNIVERSITY OF MONTANA<br>FACILITIES SERVICES DEPT.<br>PLANNING & CONSTRUCTION DIV.<br>MISSOULA, MONTANA | 003 |