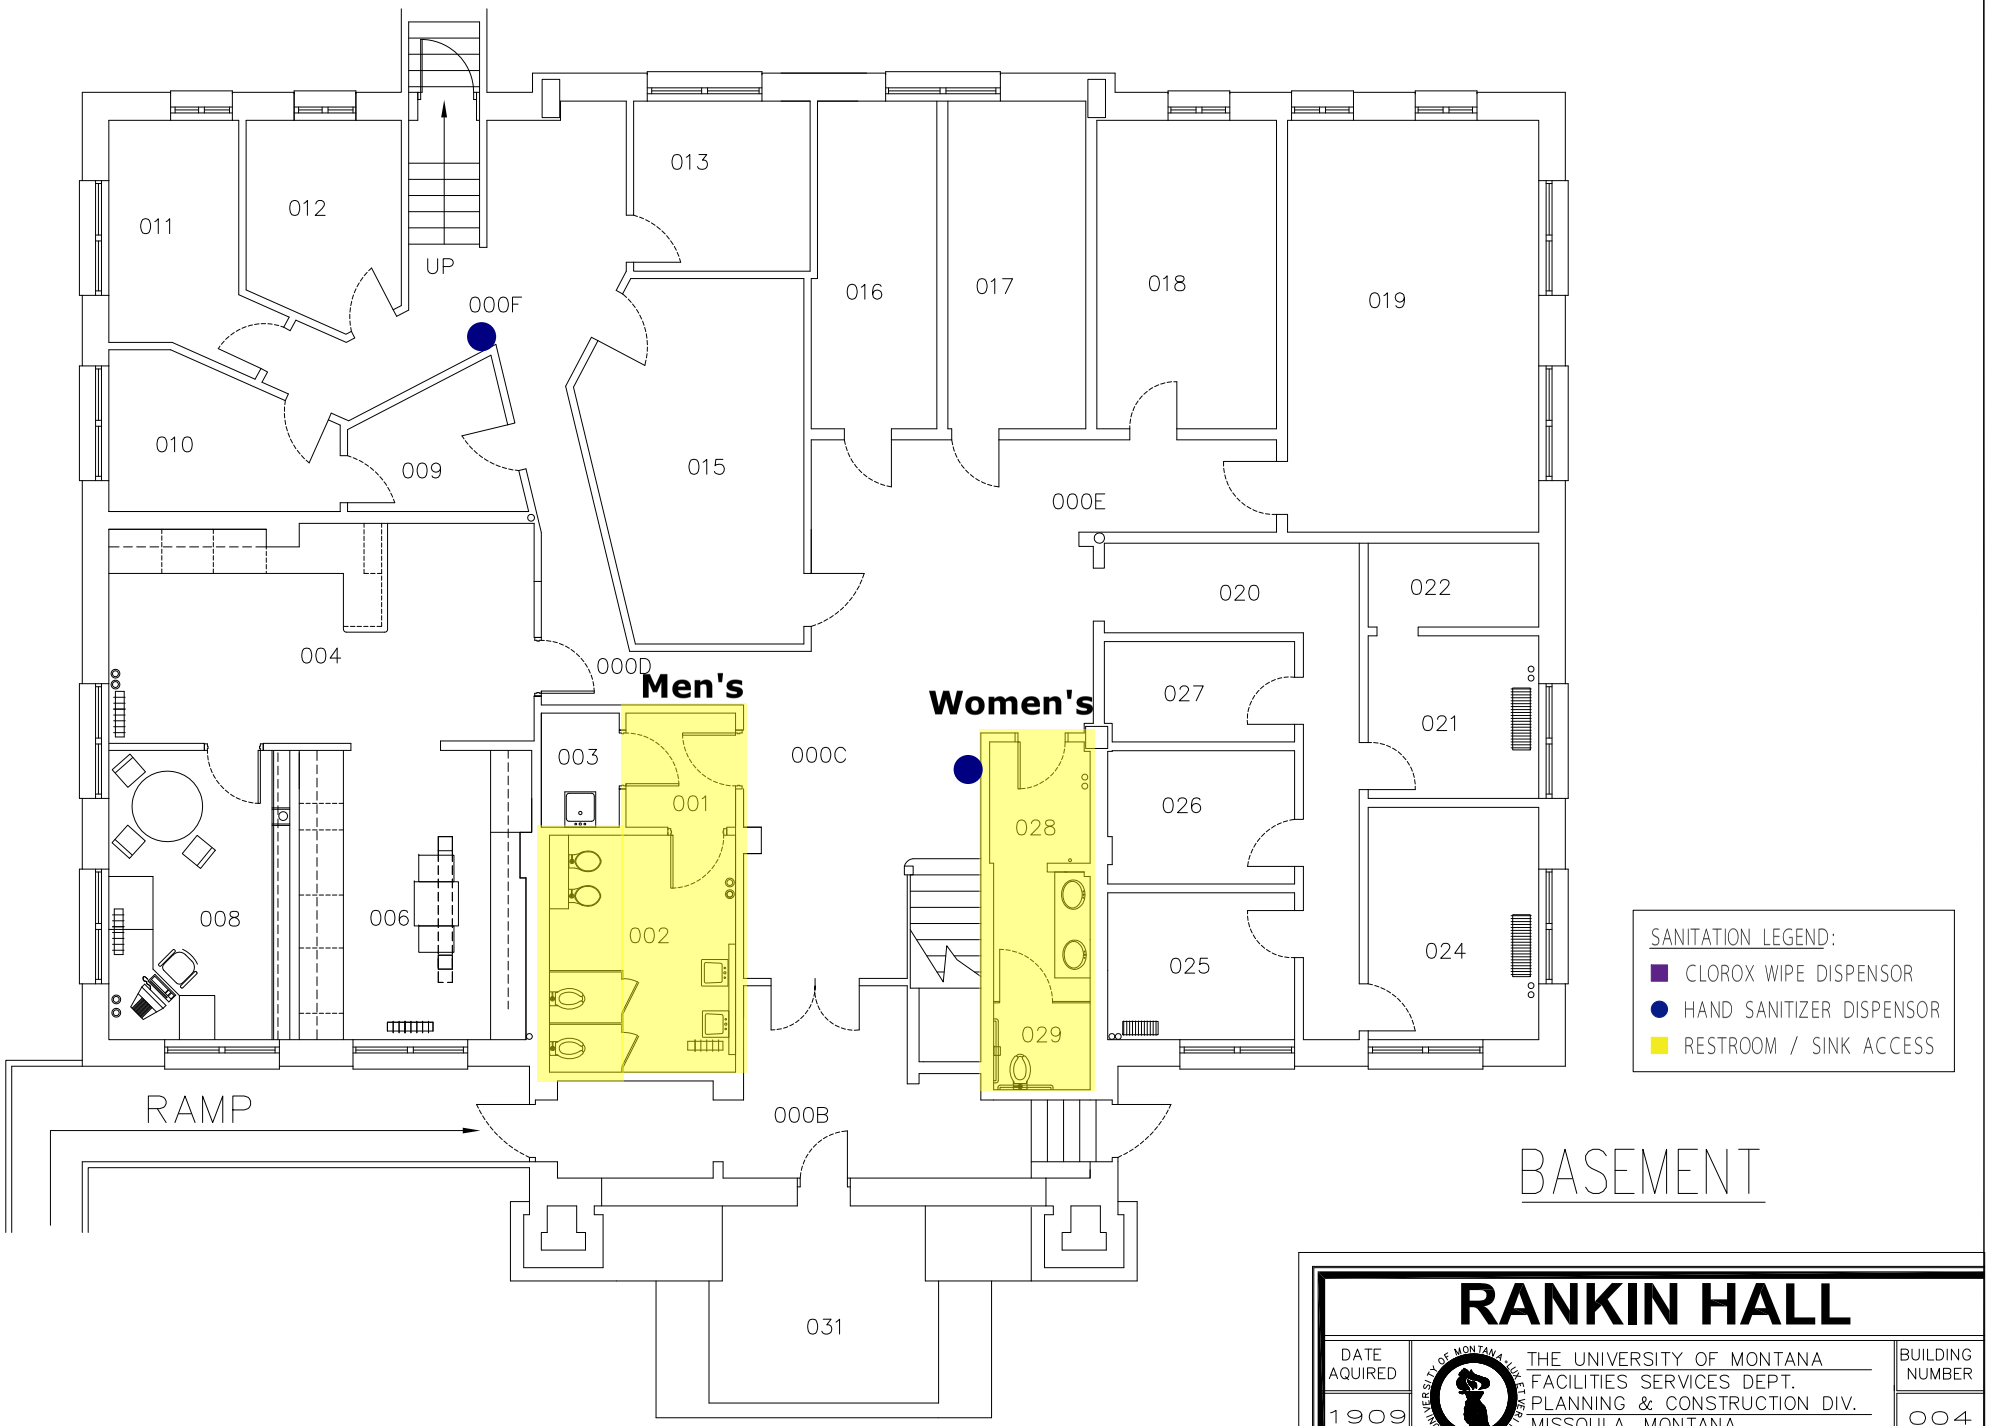

BASEMENT

RANKIN HALL

DATE AQUIRED		BUILDING NUMBER
1909	THE UNIVERSITY OF MONTANA FACILITIES SERVICES DEPT. PLANNING & CONSTRUCTION DIV. MISSOULA, MONTANA	004