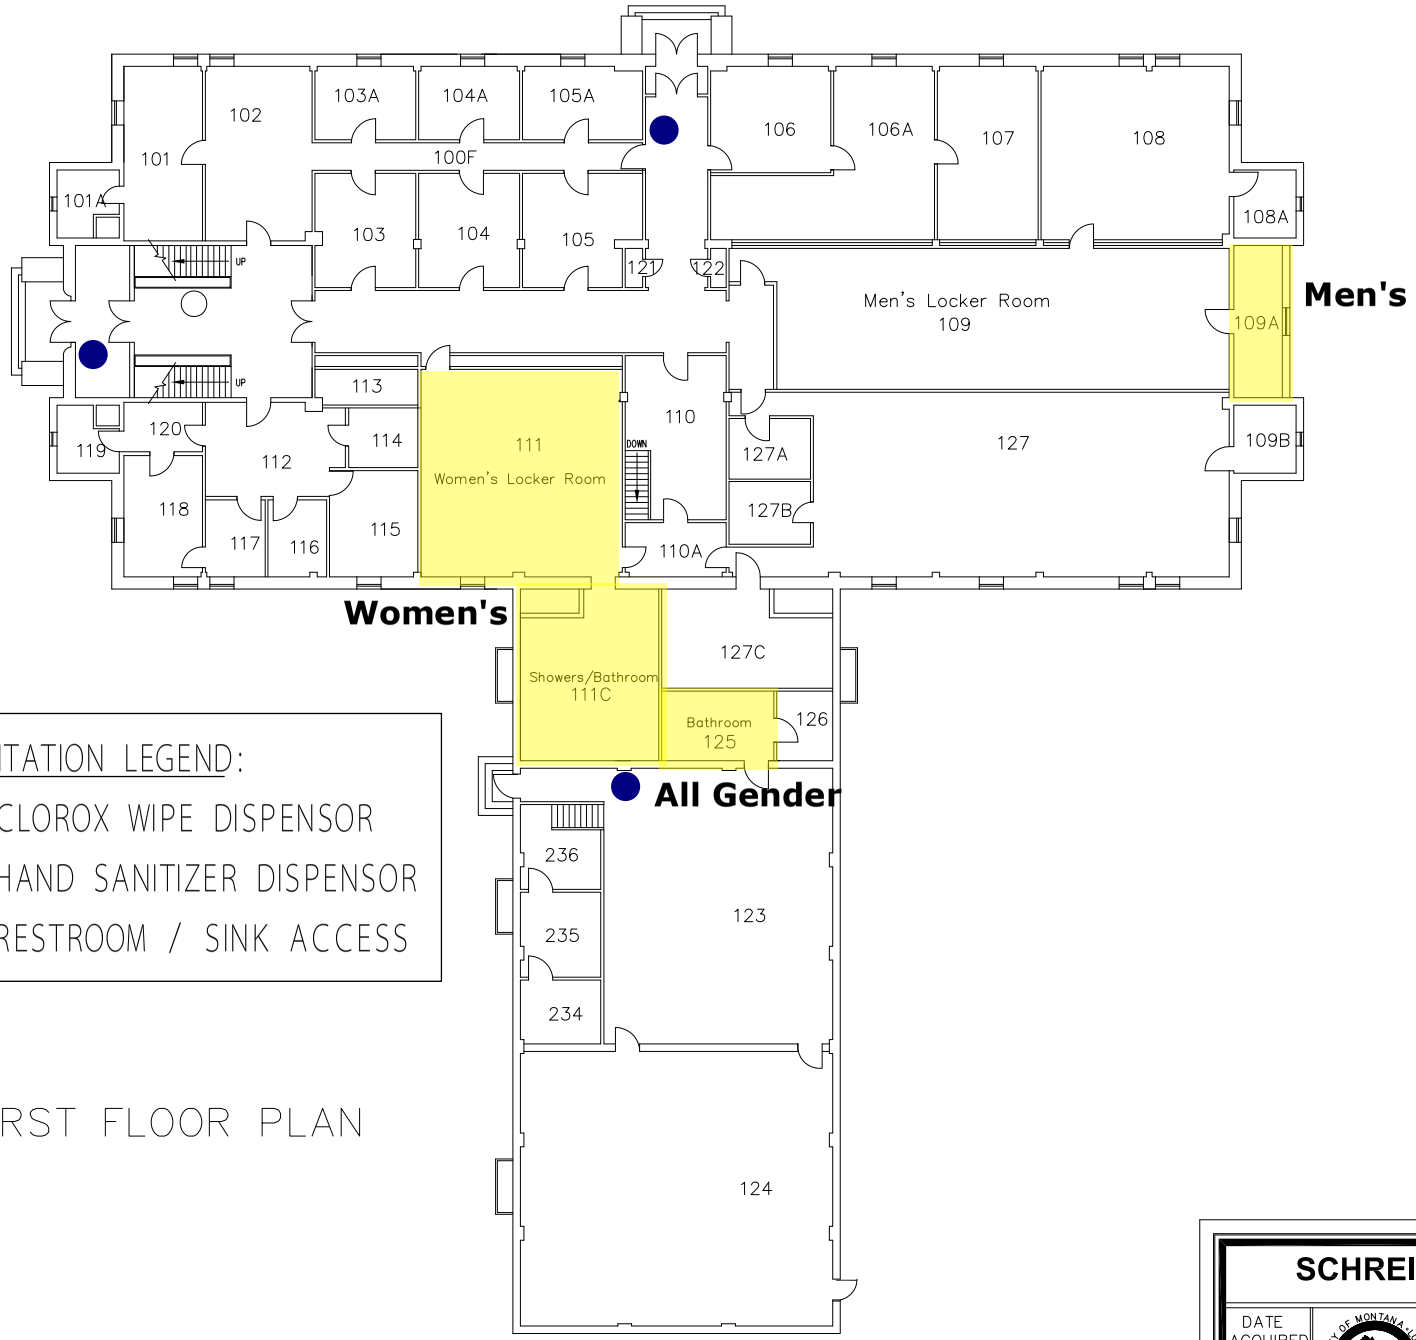

FIRST FLOOR PLAN

SCHREIBER GYMNASIUM

DATE ACQUIRED		BUILDING NUMBER
1921	THE UNIVERSITY OF MONTANA FACILITIES SERVICES DEPT. PLANNING & CONSTRUCTION DIV. MISSOULA, MONTANA	008