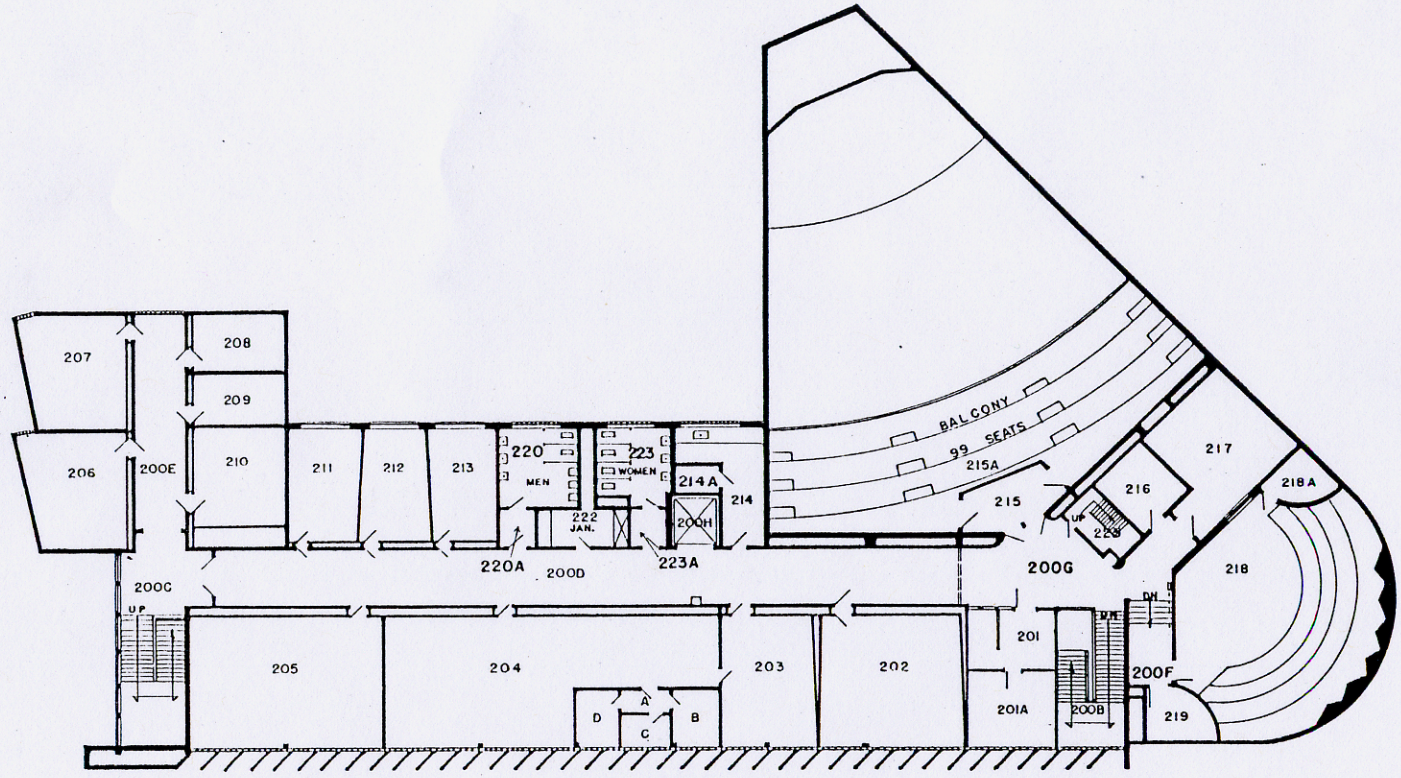

SECOND FLOOR

N

5 0 5 10 15 20

MUSIC		
DATE AQUIRED	UNIVERSITY OF MONTANA Facilities Services Dept. Planning & Construction Div. MISSOULA, MONTANA	BUILDING NUMBER
1953		018

Sec 3
H3 558