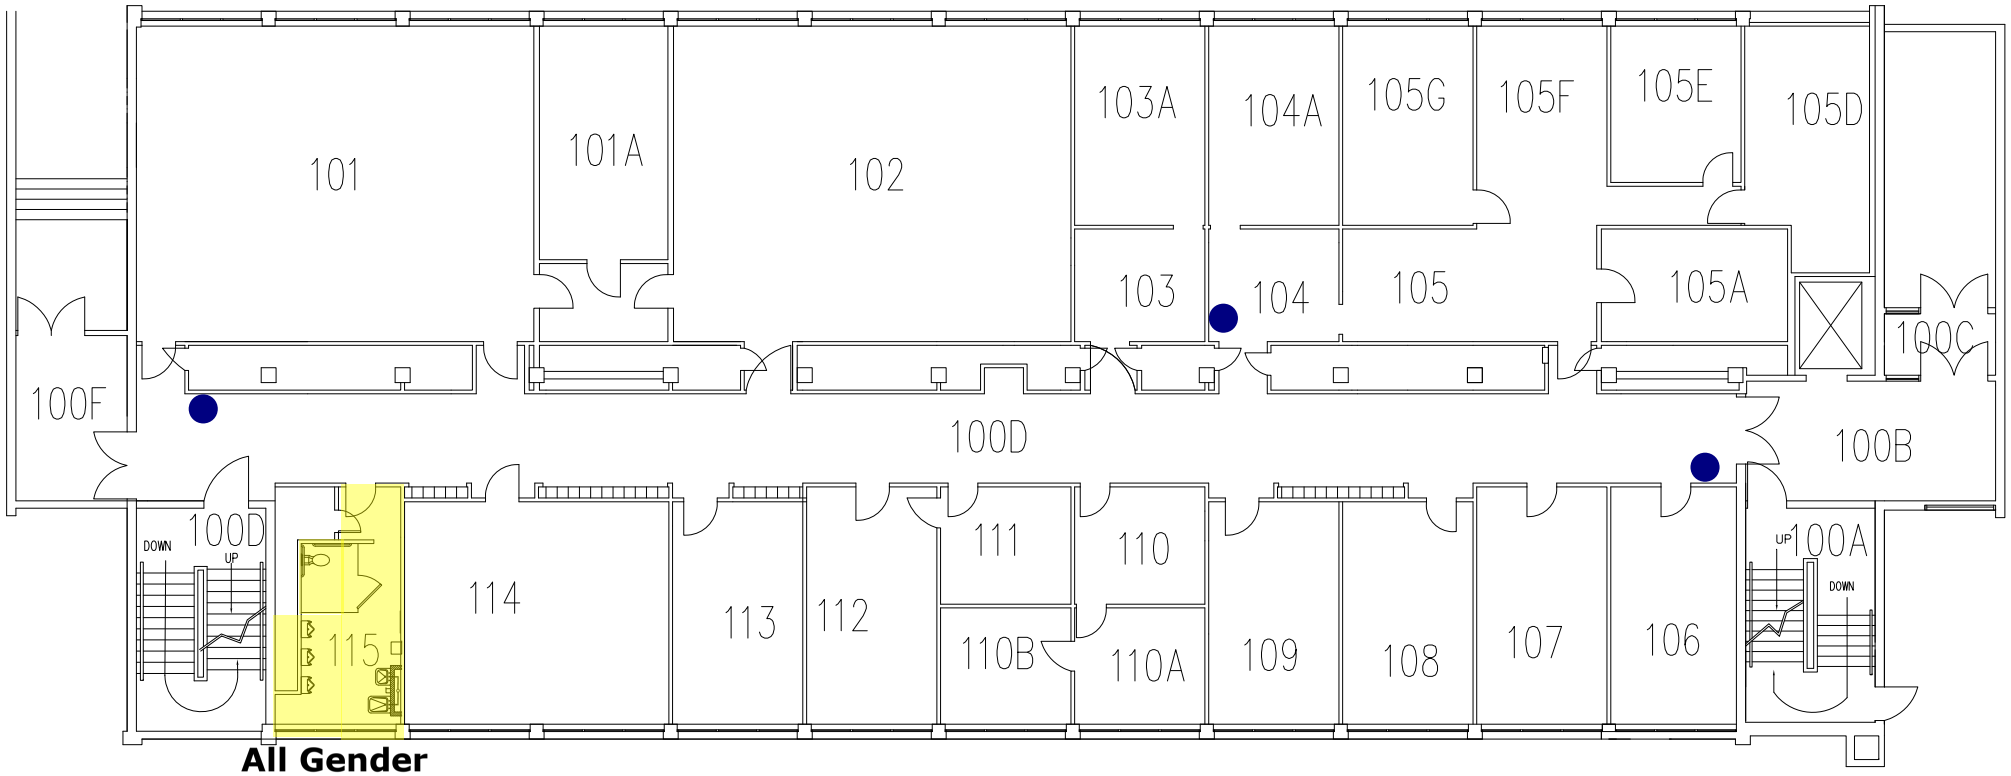

SANITATION LEGEND:

- CLOROX WIPE DISPENSOR
- HAND SANITIZER DISPENSOR
- RESTROOM / SINK ACCESS

FIRST FLOOR

PLANS REVISED 03/29/05	Health Science	
DATE AQUIRED	THE UNIVERSITY OF MONTANA FACILITIES SERVICES DEPT. PLANNING & CONSTRUCTION DIV. MISSOULA, MONTANA	BUILDING NUMBER
1961		027