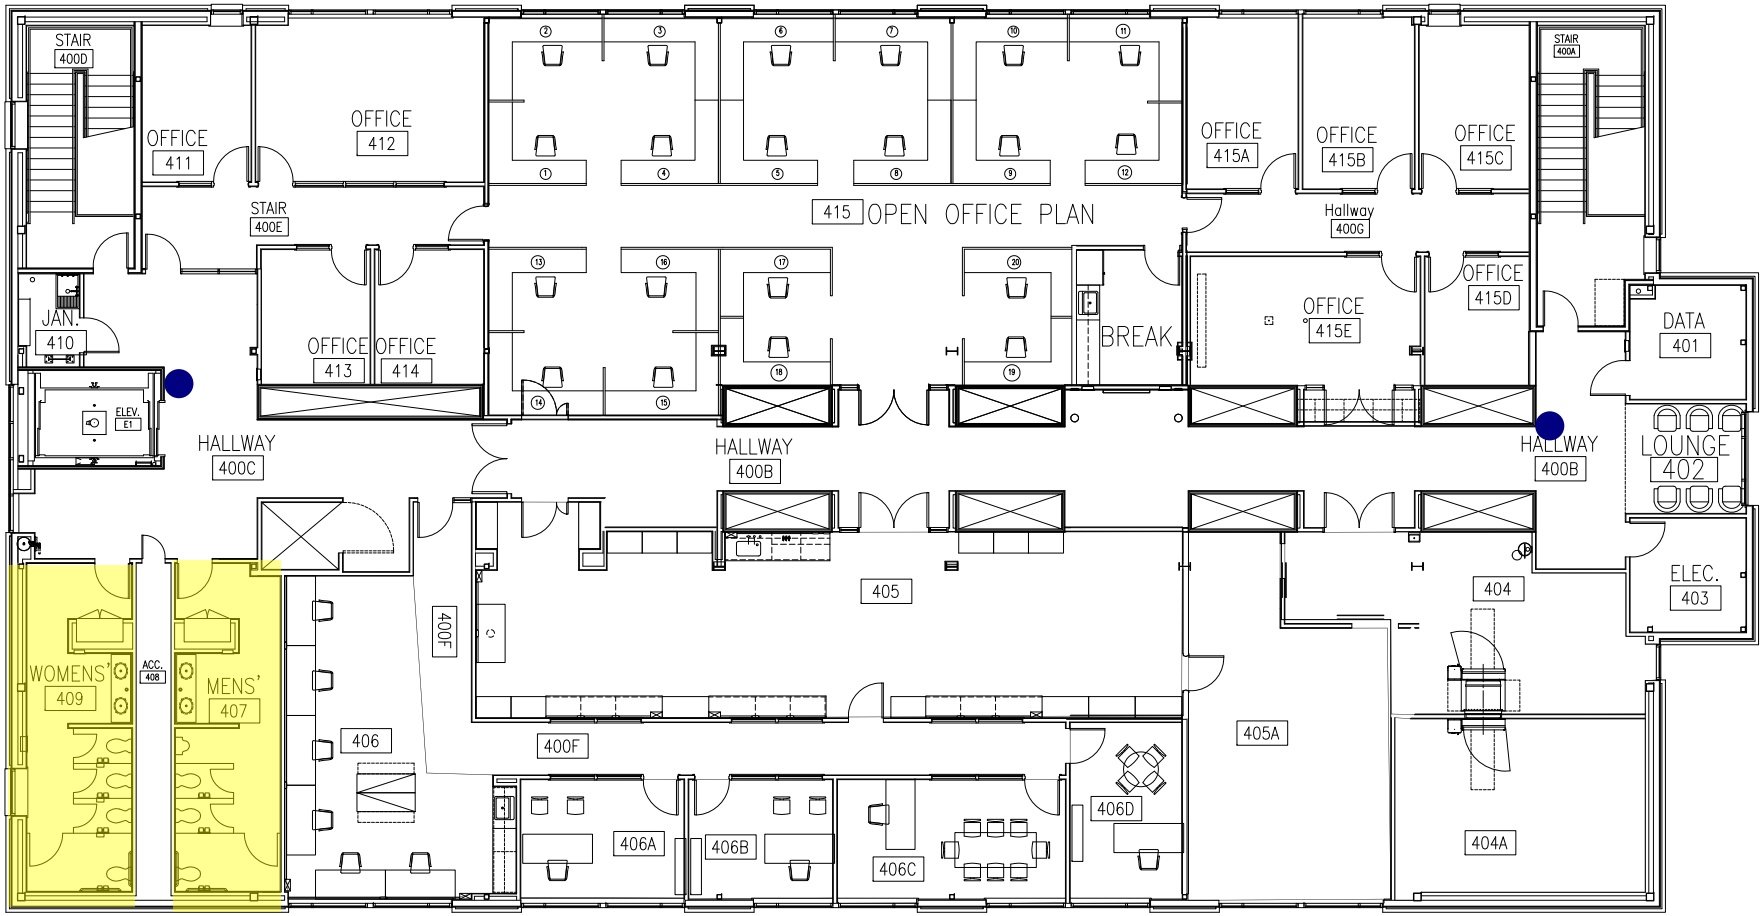

FOURTH FLOOR

SCALE

5 0 5 10 15 20

SANITATION LEGEND:

- CLOROX WIPE DISPENSOR
- HAND SANITIZER DISPENSOR
- RESTROOM / SINK ACCESS

Interdisciplinary Science Building

DATE AQUIRED		BUILDING NUMBER
2009	THE UNIVERSITY OF MONTANA FACILITIES SERVICES DEPT. PLANNING & CONSTRUCTION DIV. MISSOULA, MONTANA	043