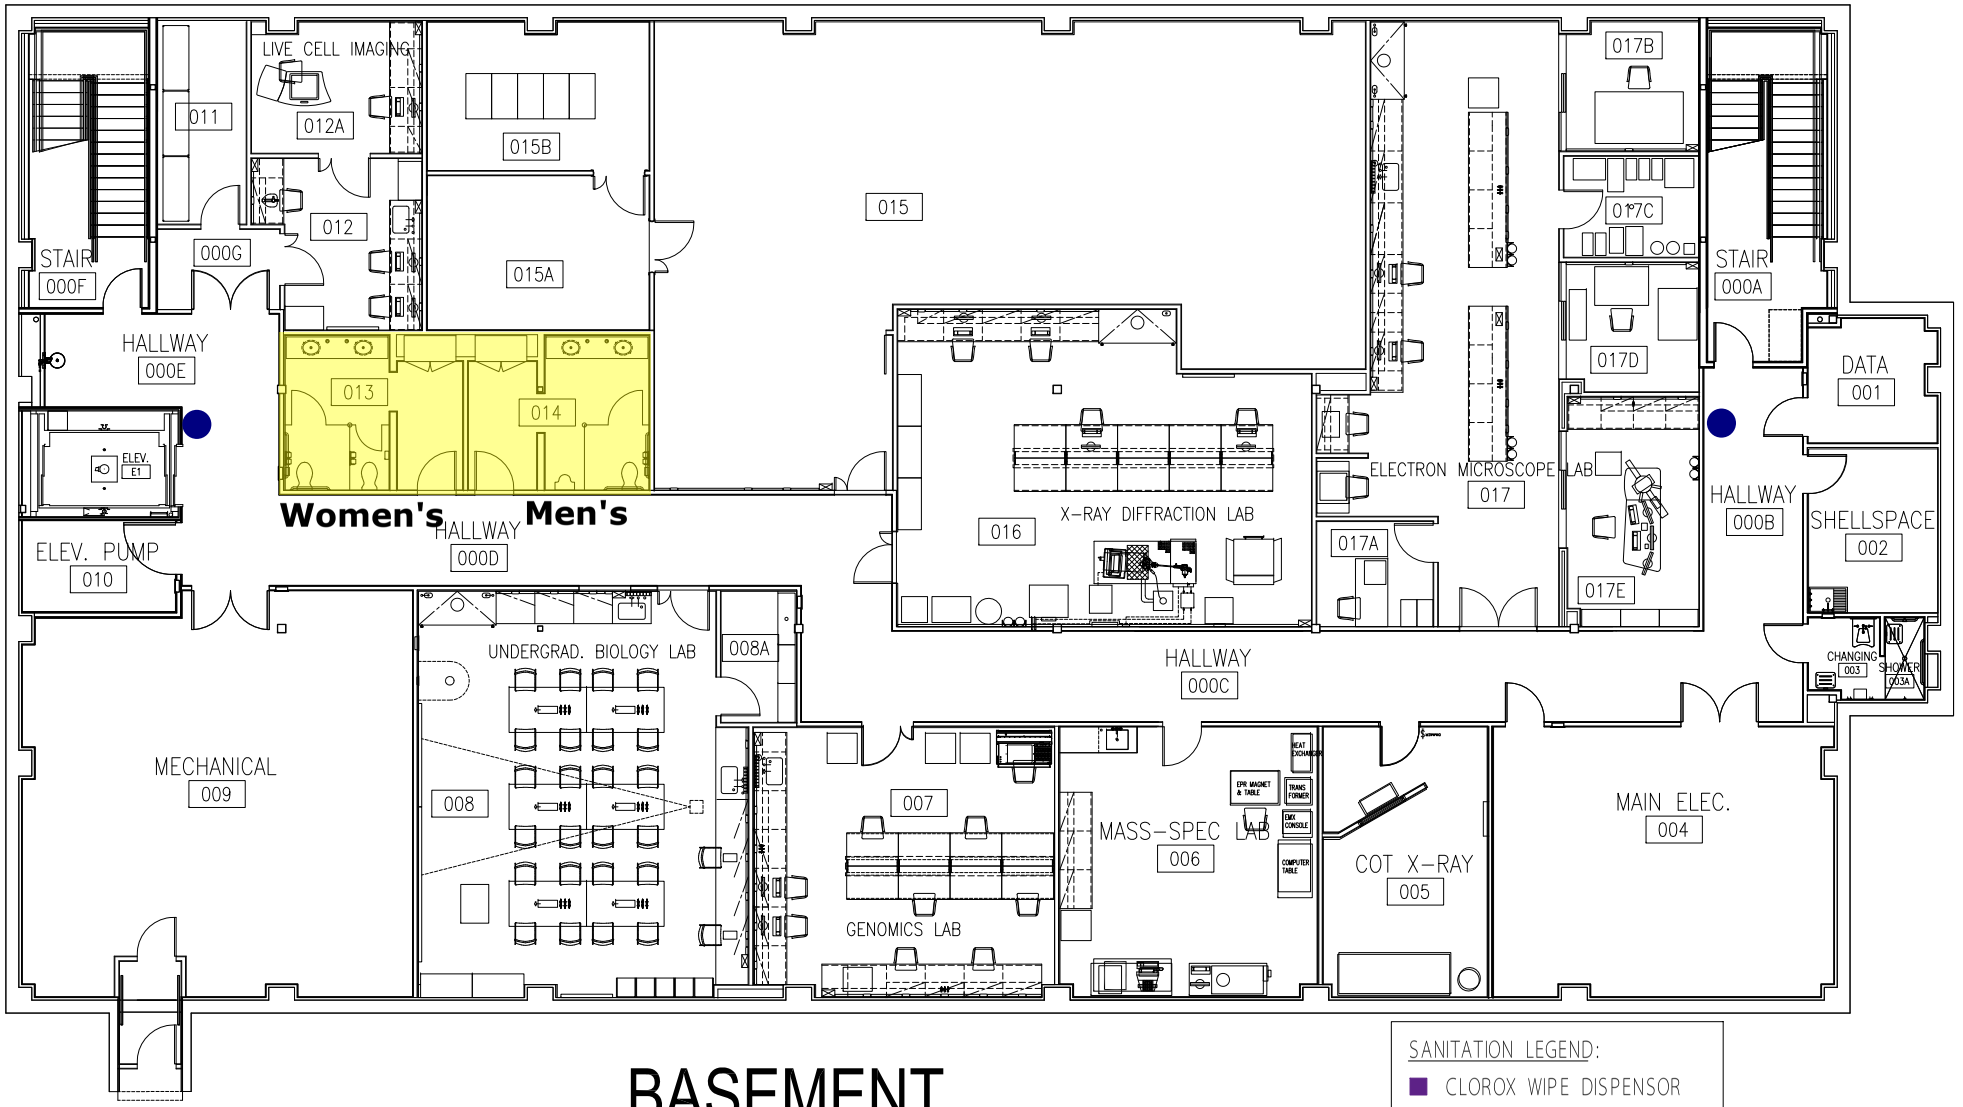

BASEMENT

SANITATION LEGEND:
- CLOROX WIPE DISPENSOR
- HAND SANITIZER DISPENSOR
- RESTROOM / SINK ACCESS

SCALE

5 0 5 10 15 20

Interdisciplinary Science Building

DATE AQUIRED		BUILDING NUMBER
2009	THE UNIVERSITY OF MONTANA FACILITIES SERVICES DEPT. PLANNING & CONSTRUCTION DIV. MISSOULA, MONTANA	043