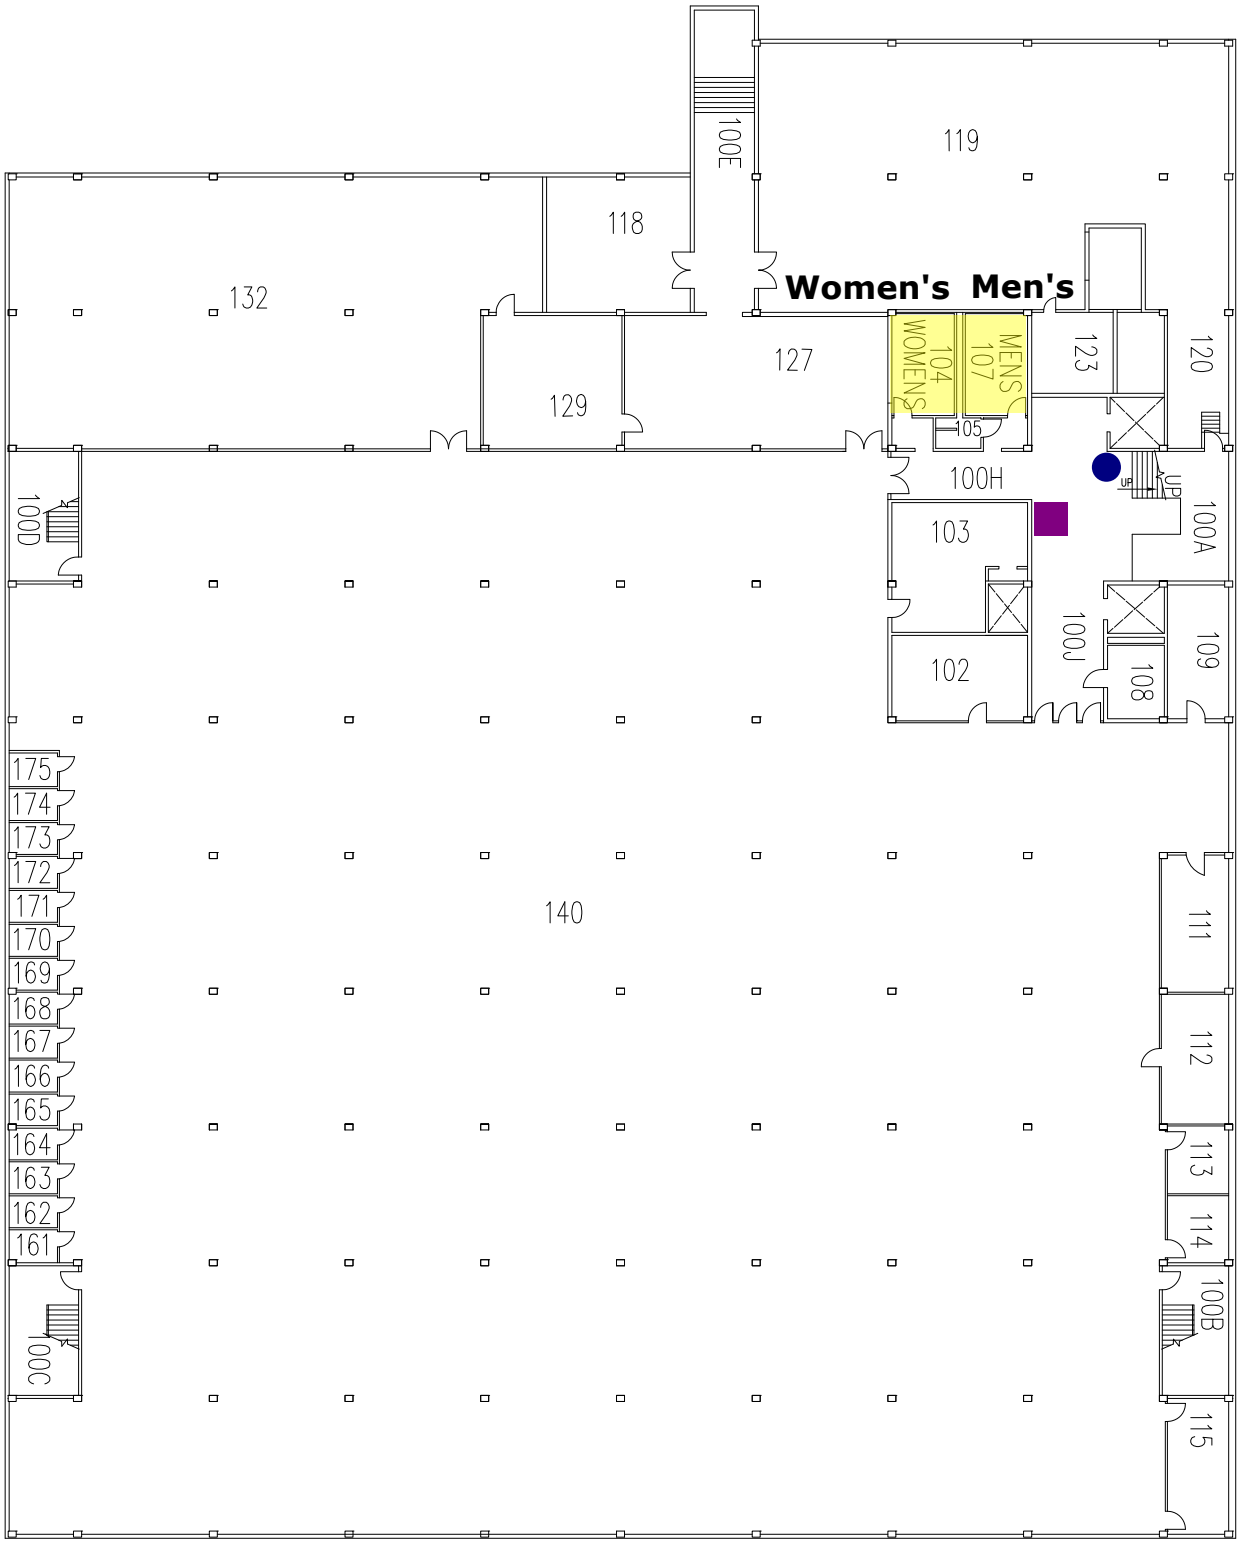

FIRST FLOOR PLAN

SANITATION LEGEND:

- CLOROX WIPE DISPENSOR
- HAND SANITIZER DISPENSOR
- RESTROOM / SINK ACCESS

NORTH

SCALE

5 0 5 10 15 20

DATE MODIFIED 09-03-08	MANSFIELD_LIBRARY	
DATE AQUIRED 1973	THE UNIVERSITY OF MONTANA FACILITIES SERVICES DEPT. PLANNING & CONSTRUCTION DIV. MISSOULA, MONTANA	BUILDING NUMBER 092